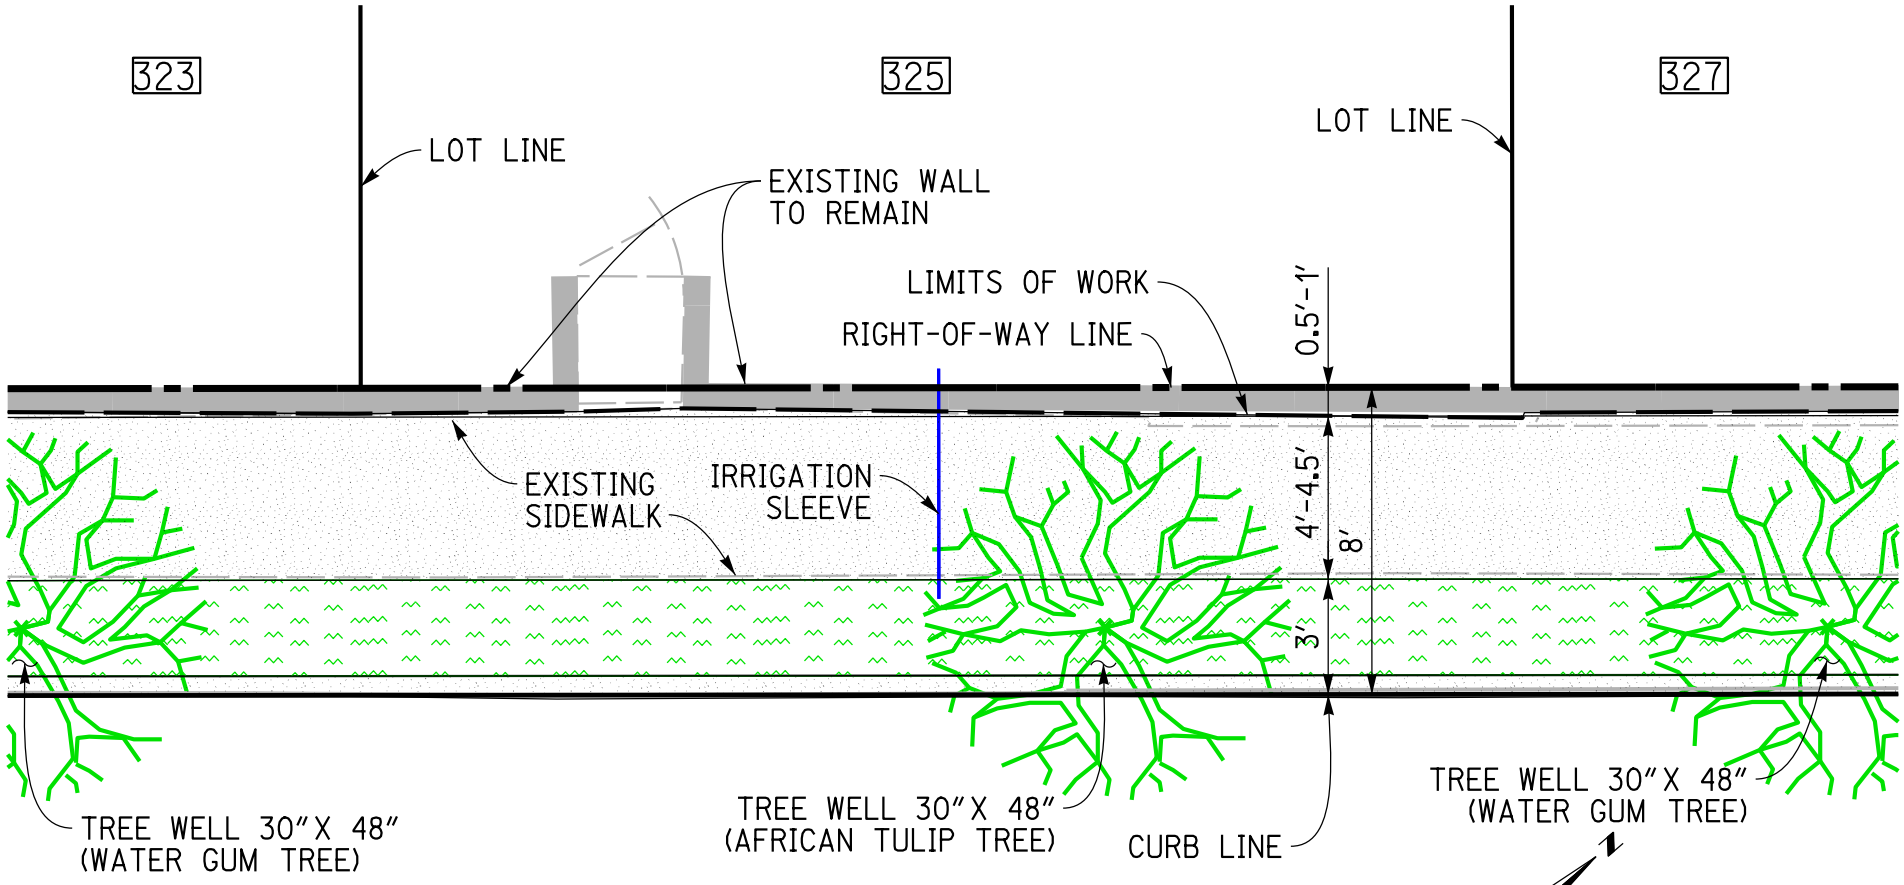

POPPY AVENUE

LEGEND

- LIMITS OF WORK
- NEW CONCRETE (PCC)
- EXISTING/NEW LANDSCAPE AREA

5 0 5 10

GRAPHIC SCALE 1" = 5'

OCEAN BOULEVARD AND POPPY AVENUE STREET IMPROVEMENTS C-6189
325 POPPY AVENUE
PROPOSED PARKWAY IMPROVEMENTS

REVISION NO.		
MARK	DATE	BY
1		
2		
3		