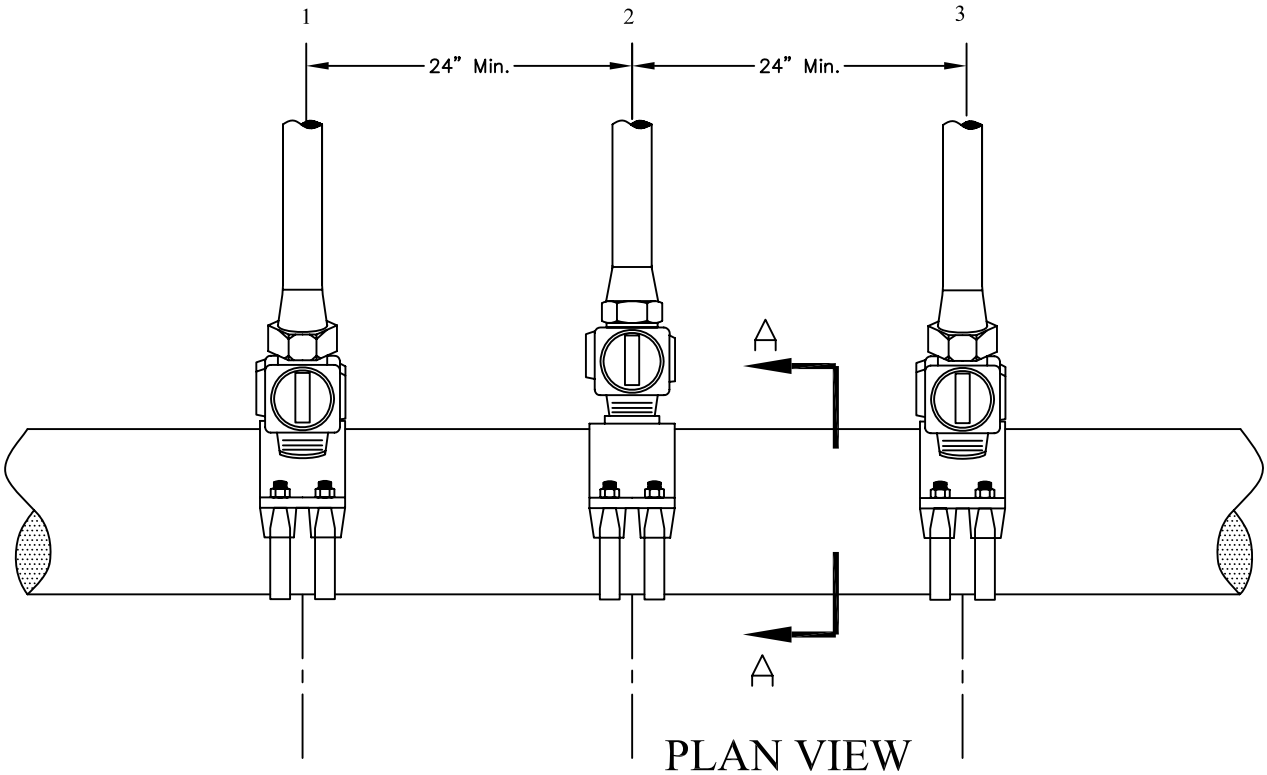

PLAN VIEW

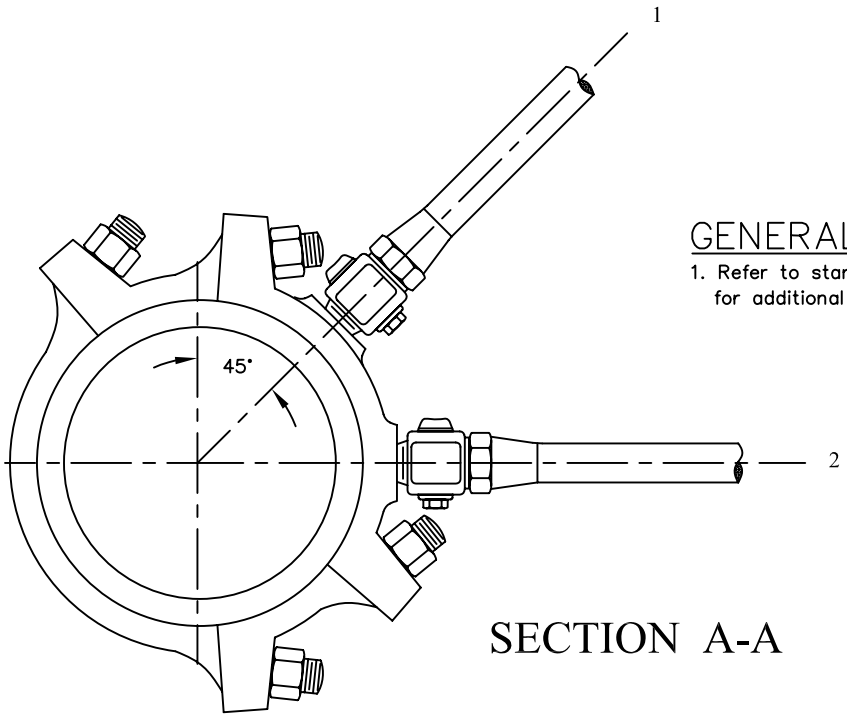

SECTION A-A

GENERAL NOTES:

1. Refer to standard drawings STD-502-L & STD-503-L for additional water service details.

CITY OF NEWPORT BEACH
PUBLIC WORKS DEPARTMENT

MULTIPLE WATER SERVICE CONNECTION TO MAIN

APPROVED:

RCE NO. 36106

PUBLIC WORKS DIRECTOR

Drawn: M. Elias	Scale: N.T.S.
Date: Jan. 2004	F:\USERS\PBW\Shared\CAD_STD\STD Details\2003_Std\STD Water\
DRAWING NO.	STD-516-L