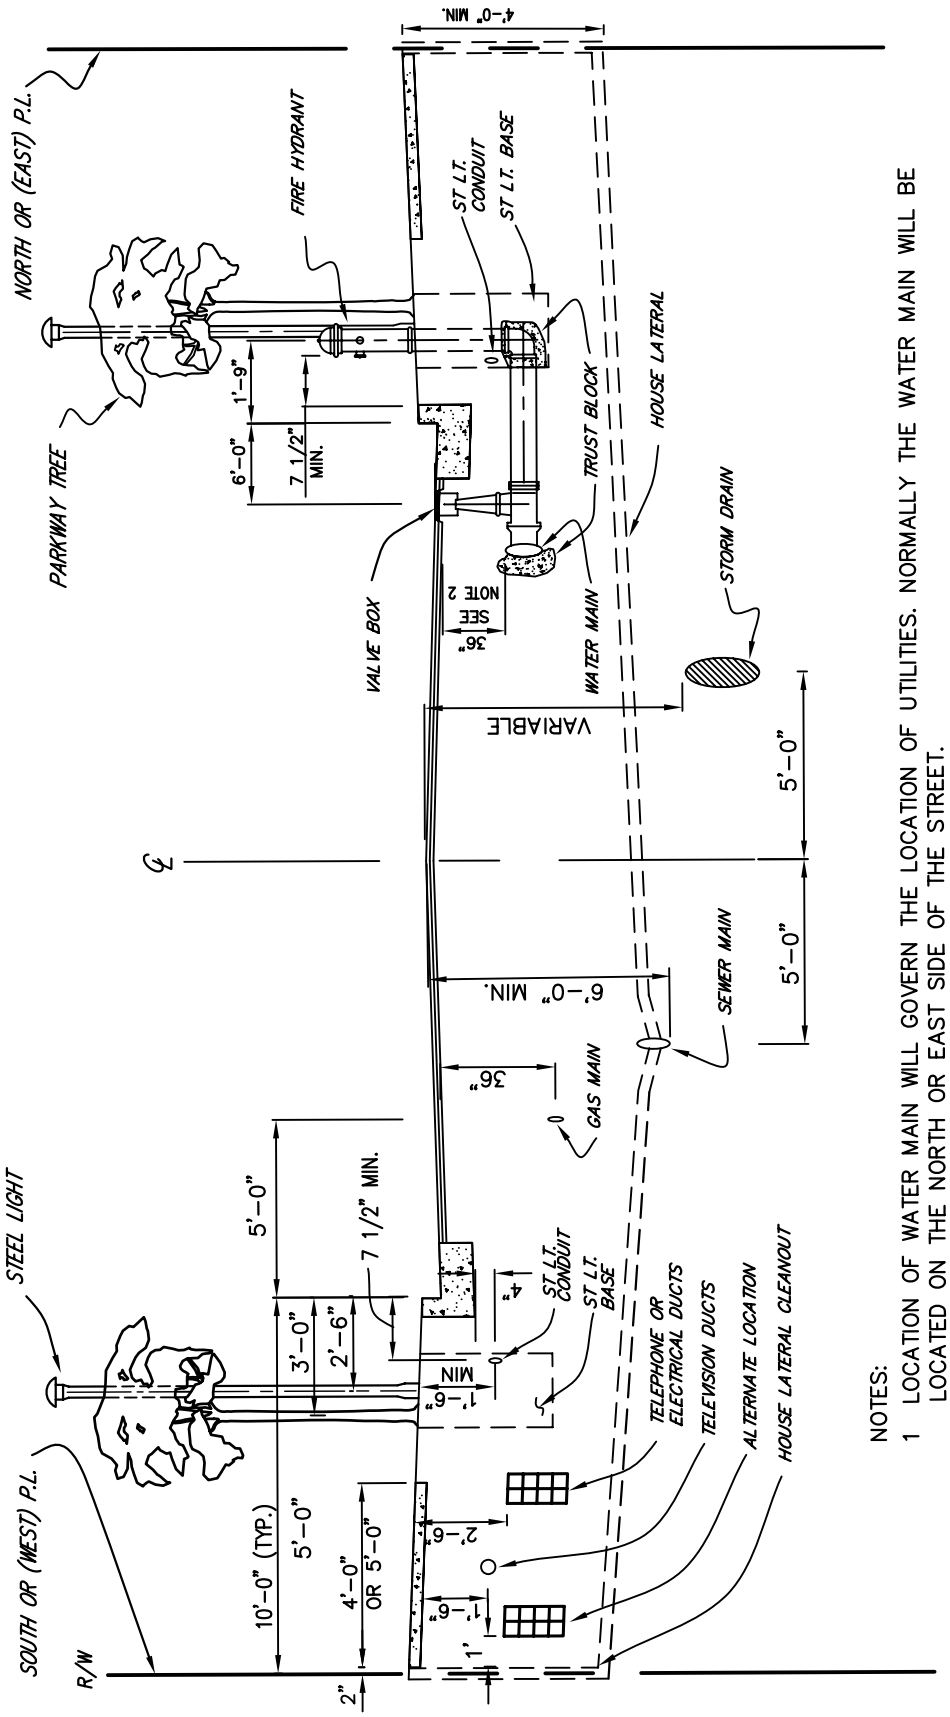

NOTES:

1. LOCATION OF WATER MAIN WILL GOVERN THE LOCATION OF UTILITIES. NORMALLY THE WATER MAIN WILL BE LOCATED ON THE NORTH OR EAST SIDE OF THE STREET.
2. USE 36" OF COVER FROM FINISHED SUBGRADE FOR 12" AND SMALLER MAINS. MAINS OVER 12", MAINS IN ARTERIAL STREETS, P.V.C., H.D.P.E., R.P.M. AND OTHER FLEXIBLE PIPE REQUIRE SPECIAL DESIGN.
3. STREET LIGHTS MAY BE LOCATED AT BACK OF WALK WHEN SIDEWALK IS ADJACENT TO THE CURB, UPON APPROVAL OF THE PUBLIC WORKS DEPARTMENT.
4. UTILITY VENT PIPES, METER SERVICE POINTS AND ANY OTHER ABOVE-GROUND FACILITIES SHALL BE INSTALLED IN THE UNPAVED PARKWAY OR AT THE BACK OF SIDEWALK.

REV. JAN. 2003

CITY OF NEWPORT BEACH
PUBLIC WORKS DEPARTMENT

STANDARD LOCATIONS OF UNDERGROUND UTILITIES

APPROVED:

RE NO. 36106 **PUBLIC WORKS DIRECTOR**

Drawn by: M. Wagner	Scale: N.T.S.
Date: March 1, 2002	F:\USERS\PBW\Share\CAD_STD\STD Details\2003_Std

DRAWING NO. STD-101-L