TREES

PHOENIX DACTYLIFERA
DATE PALM

OLEA EUROPA (FRUITLESS)
OLIVE TREE

ARCHONTOPHOENIX CUNNINGHAMIANA
KING PALM, SEE OVERALL PLAN

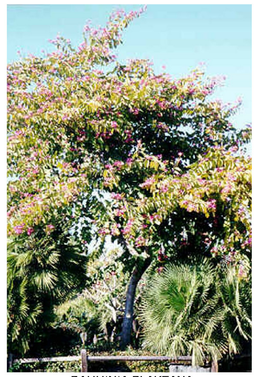

BAUHINIA BLAKEANA
HONG KONG ORCHID TREE, SEE OVERALL PLAN

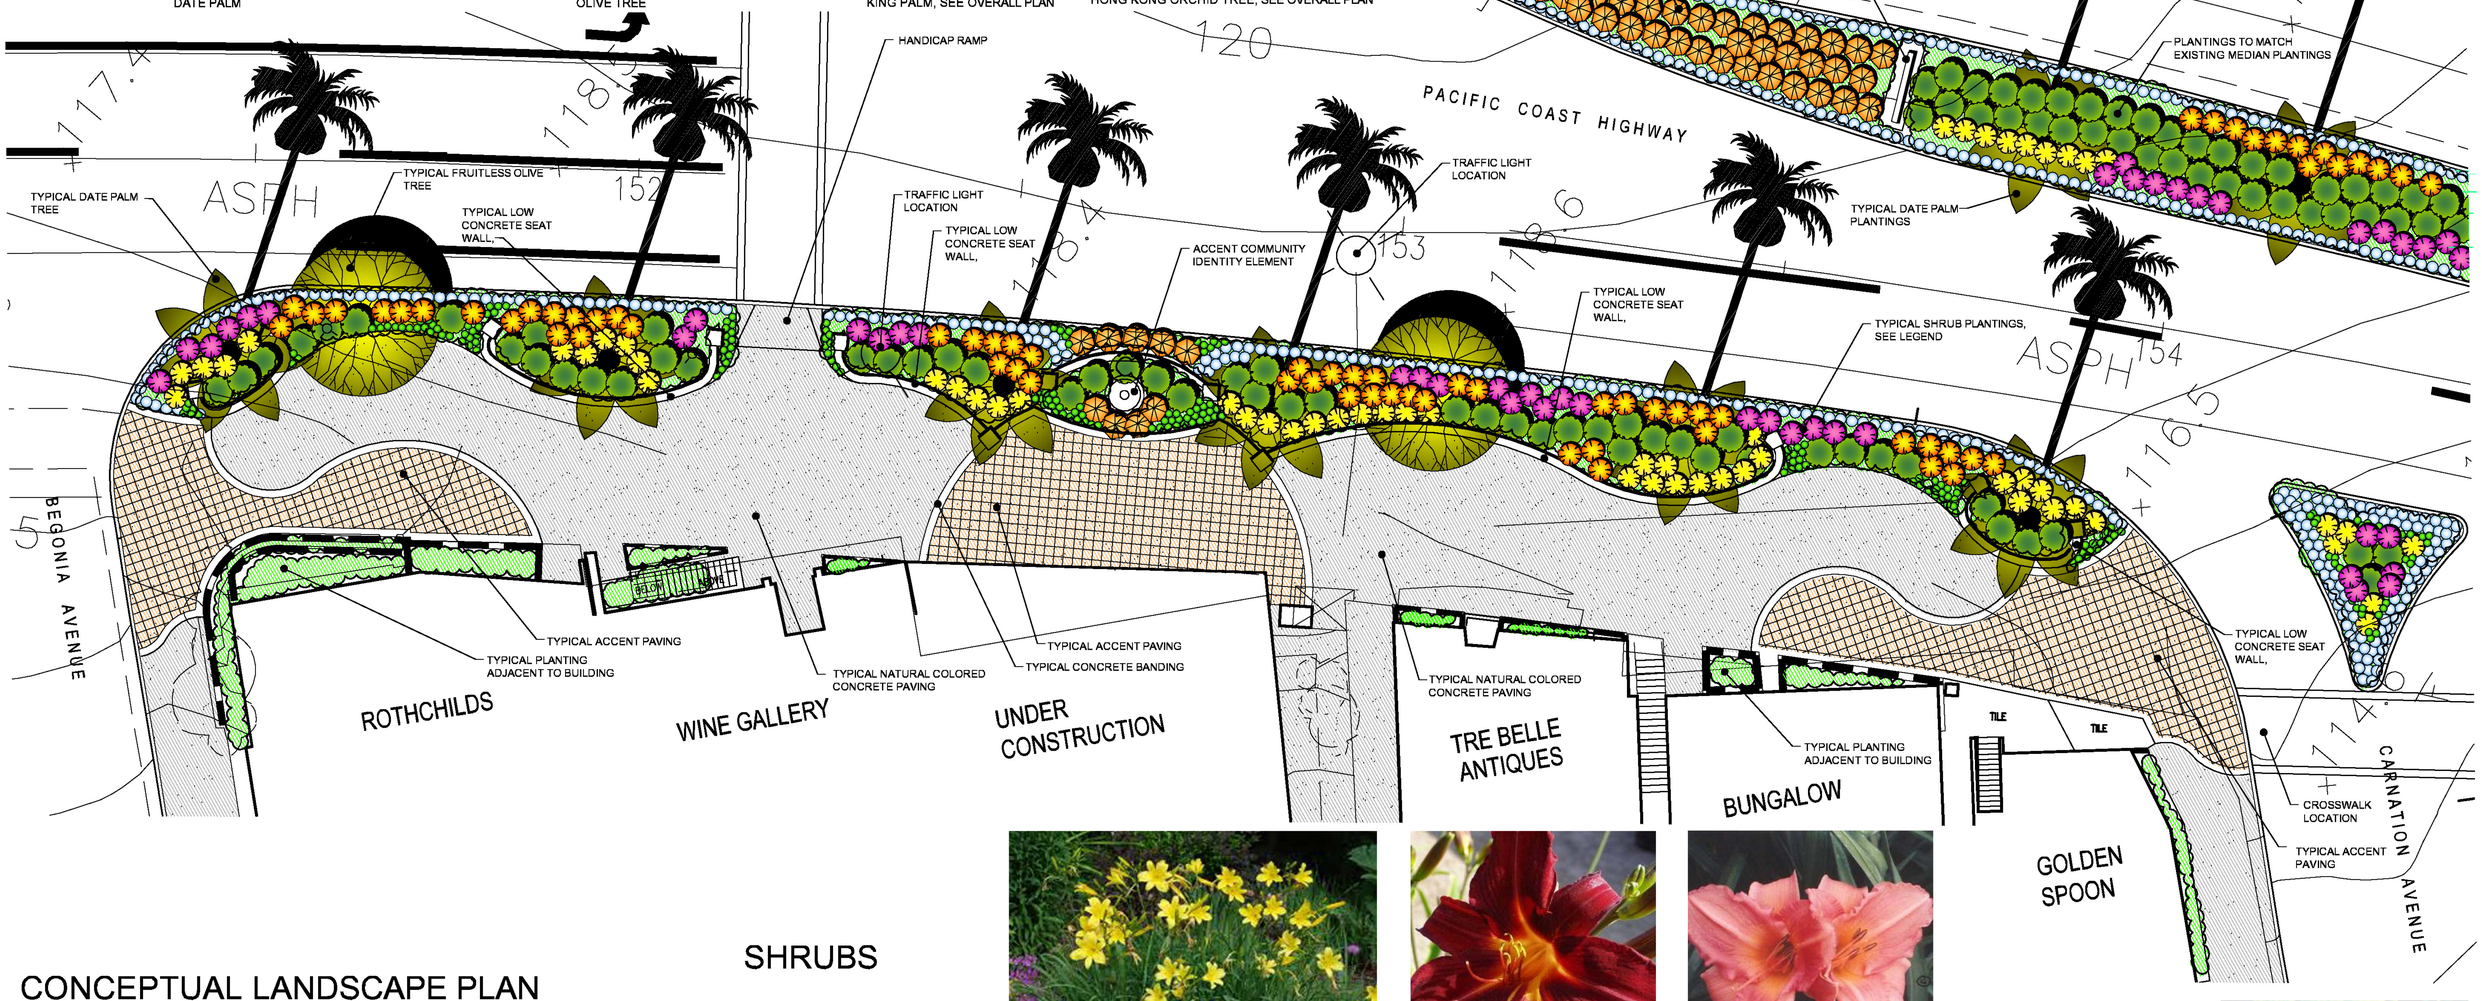

SHRUBS

STRELITZIA REGINAE
BIRD OF PARADISE

HEMEROCALLIS HYBRID 'LEMON DIP'
DAYLILY

HEMEROCALLIS HYBRID 'BLACK SUAVE'
DAYLILY

HEMEROCALLIS HYBRID 'PINK CHIFFON'
DAYLILY

TRACHELOSPERMUM JASMINOIDES (infill)
STAR JASMINE

CAREX DIVULSA (C. TUMULICOLA)
BERKELEY SEDGE

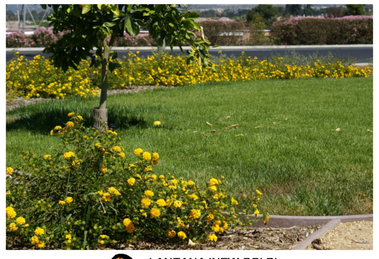

LANTANA 'NEW GOLD'
NEW GOLD LANTANA

AGAPANTHUS AFRICANUS 'PETER PAN'
DWARF LILY OF THE NILE

CONCEPTUAL LANDSCAPE PLAN
CITY OF NEWPORT BEACH
CALIFORNIA

CORONA DEL MAR ENTRY

LICENSED LANDSCAPE ARCHITECT
JOSEPH A. VARONIN
12-19-11
STATE OF CALIFORNIA

TCLA, Inc.

CORPORATE OFFICE: JOSEPH A. VARONIN A.S.L.A. CA#1737
27905 SMYTH DRIVE, VALENCIA, CALIFORNIA 91355
(PH) 661-702-1011 (FX) 661-702-0293

ORANGE COUNTY OFFICE:
1340 REYNOLDS AVENUE #103, IRVINE, CALIFORNIA 92614
(PH) 949-250-1515 (FX) 949-250-1821

12-19-11

NORTH

8' 4' 0 8' 16' 24'
SCALE: 1" = 8'