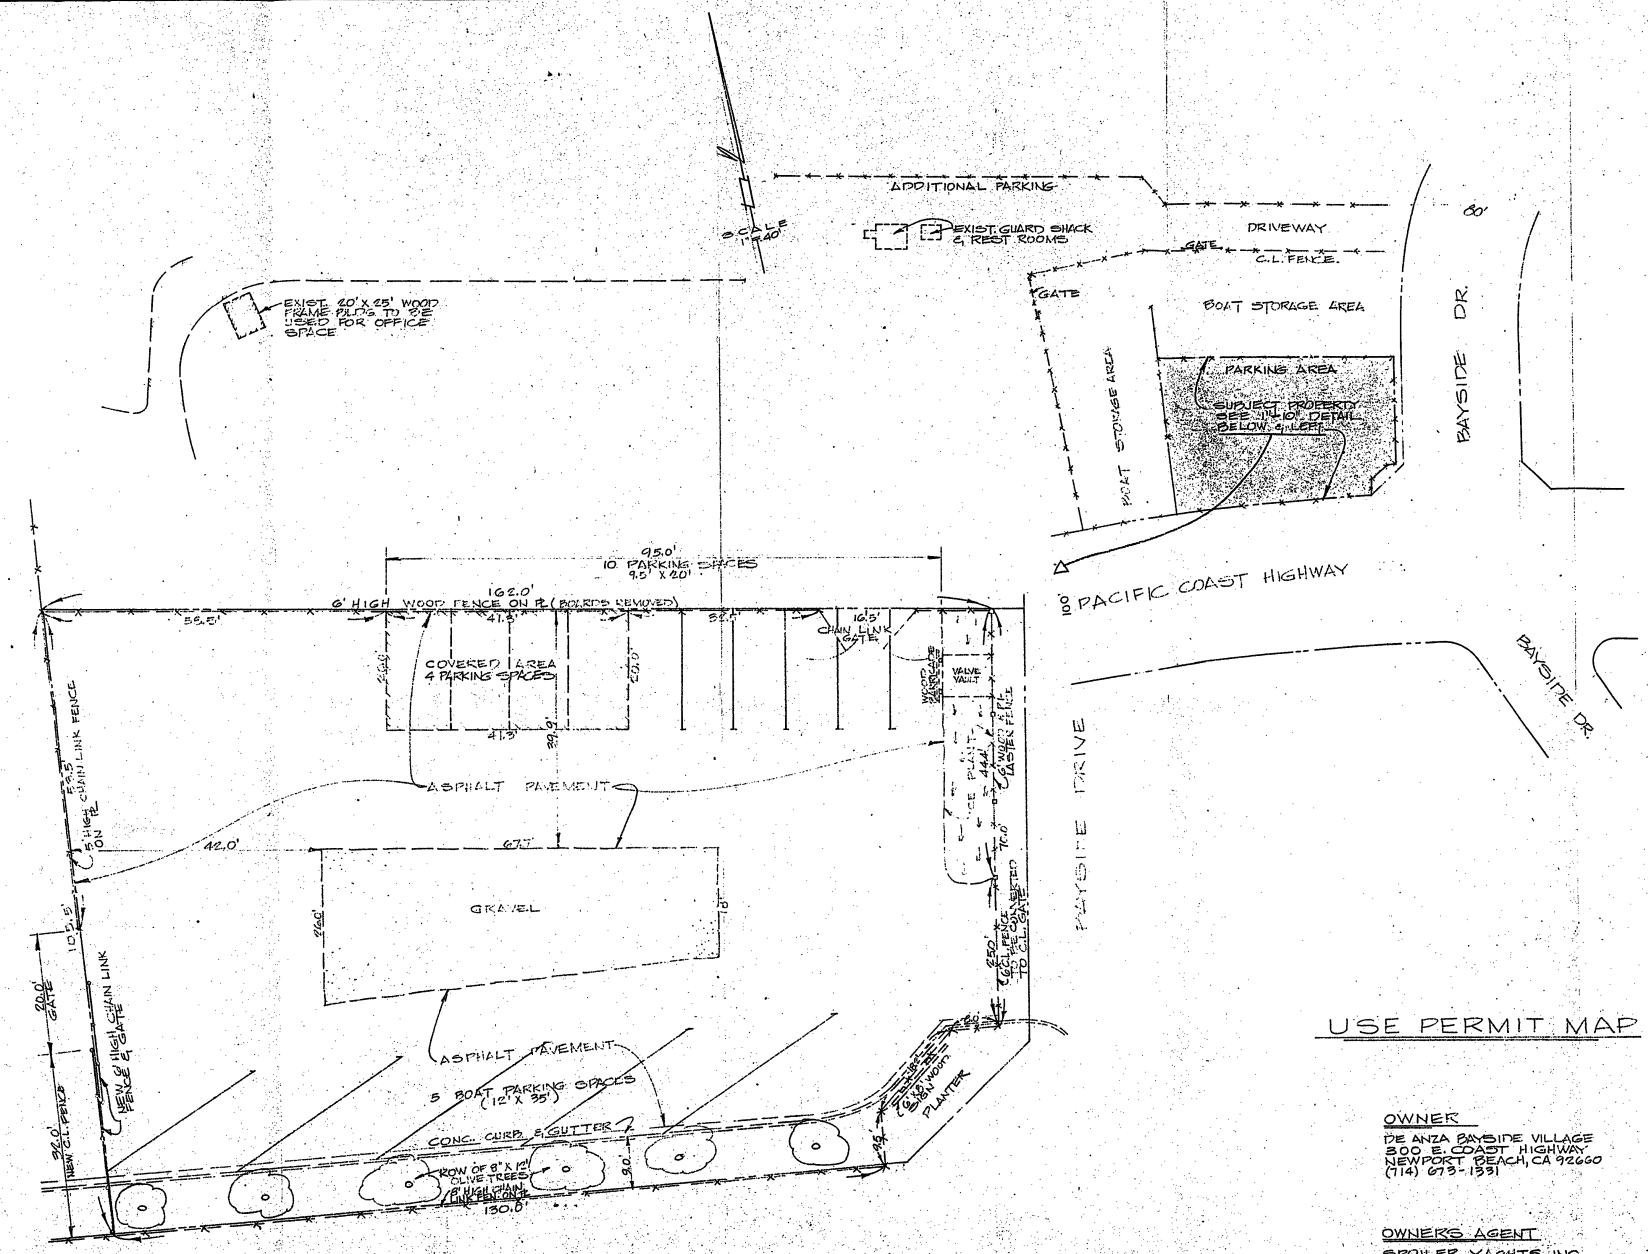

USE PERMIT MAP

OWNER

DE ANZA BAYSIDE VILLAGE
300 E. COAST HIGHWAY
NEWPORT BEACH, CA 92660
(714) 673-1391

OWNERS AGENT

SPOILER YACHTS, INC.
1560 NEWPORT BOULEVARD
COSTA MESA, CA 92627
(714) 645-8989

UP 1943

1 OF 1

WP 6-25-80