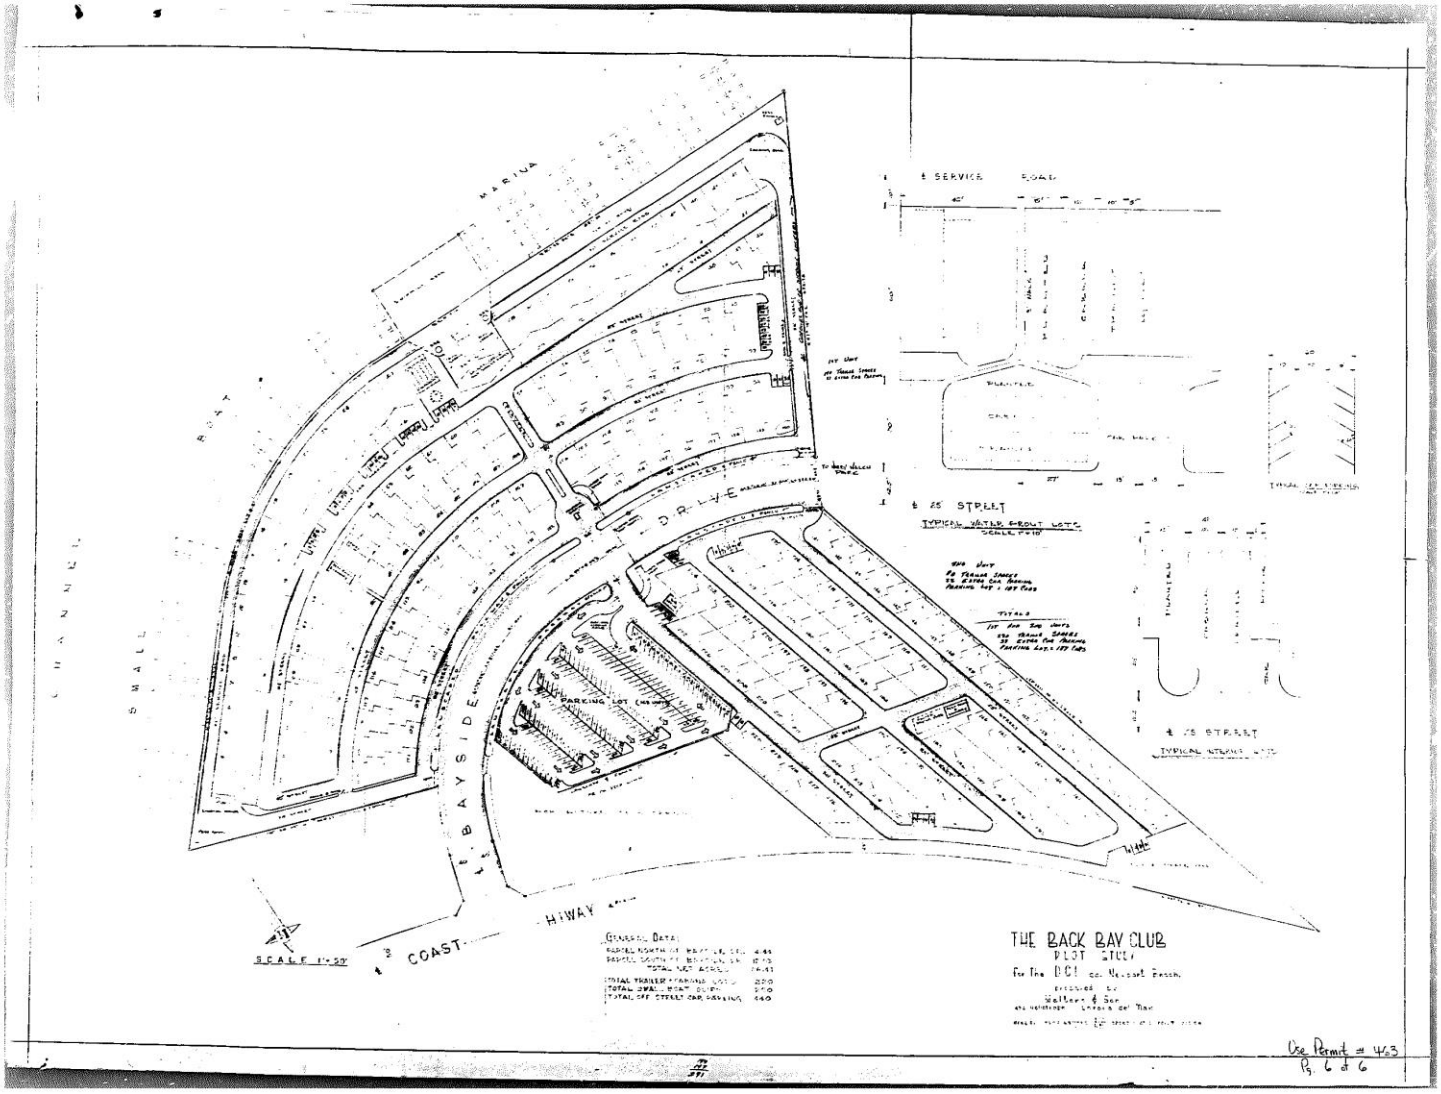

PC-1 Bayside Village Planned Community Site Plan