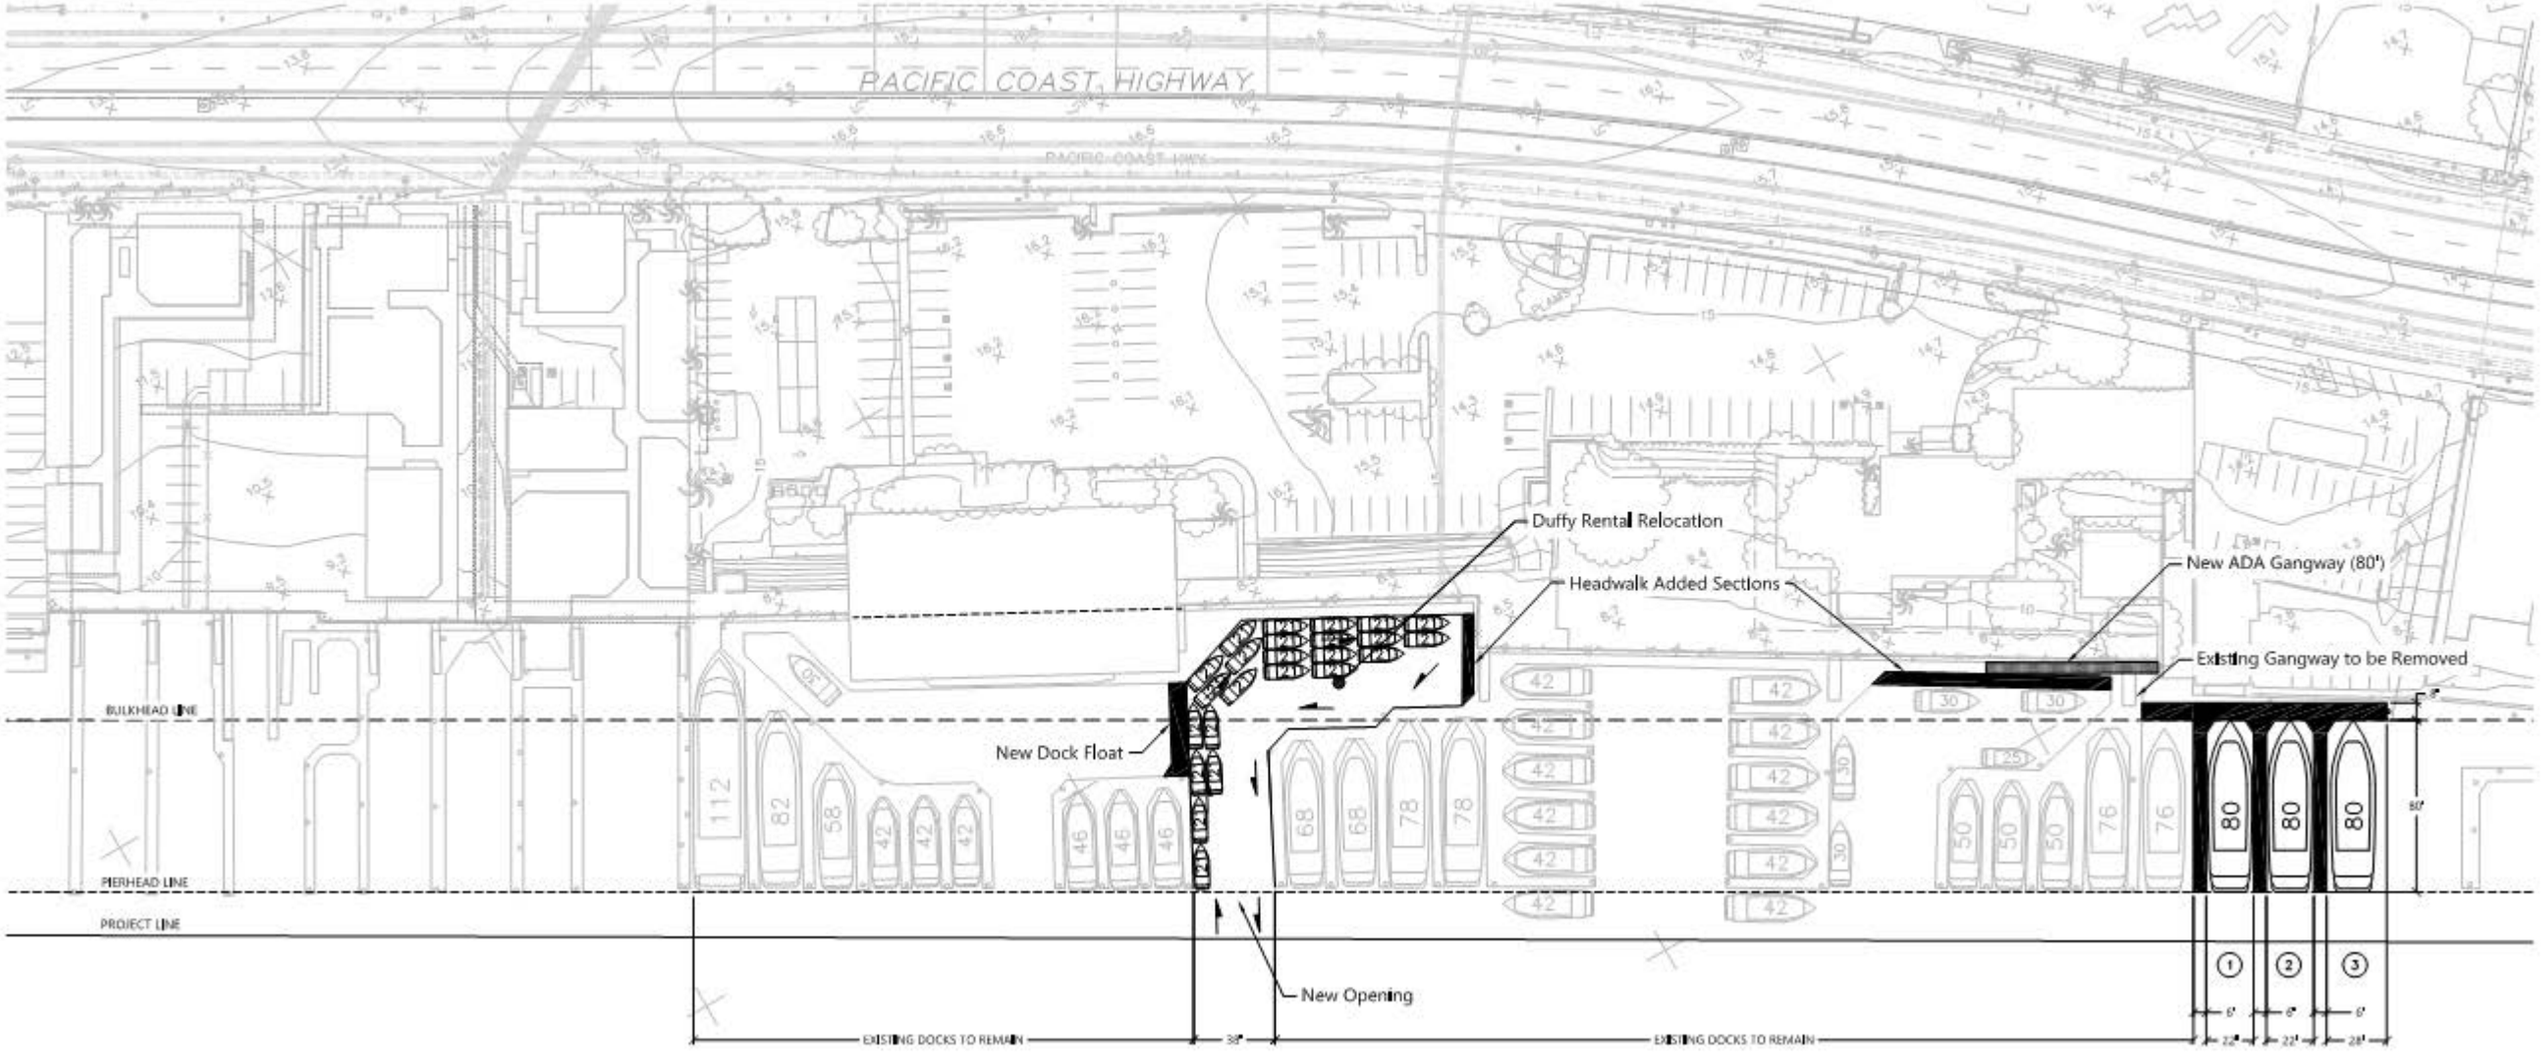
PACIFIC COAST HIGHWAY
Duffy Rental Relocation
Headwalk Added Sections
New ADA Gangway (80')
Existing Gangway to be Removed
New Dock Float
New Opening
BULKHEAD LINE
PIERHEAD LINE
PROJECT LINE
EXISTING DOCKS TO REMAIN
EXISTING DOCKS TO REMAIN