6.0 EXHIBITS

EXHIBIT 1 Rational Method Hydrology Map for Proposed Condition

EXHIBIT 2 Rational Method Hydrology Map for Proposed Condition

DRAFT

This page intentionally left blank

DRAFT

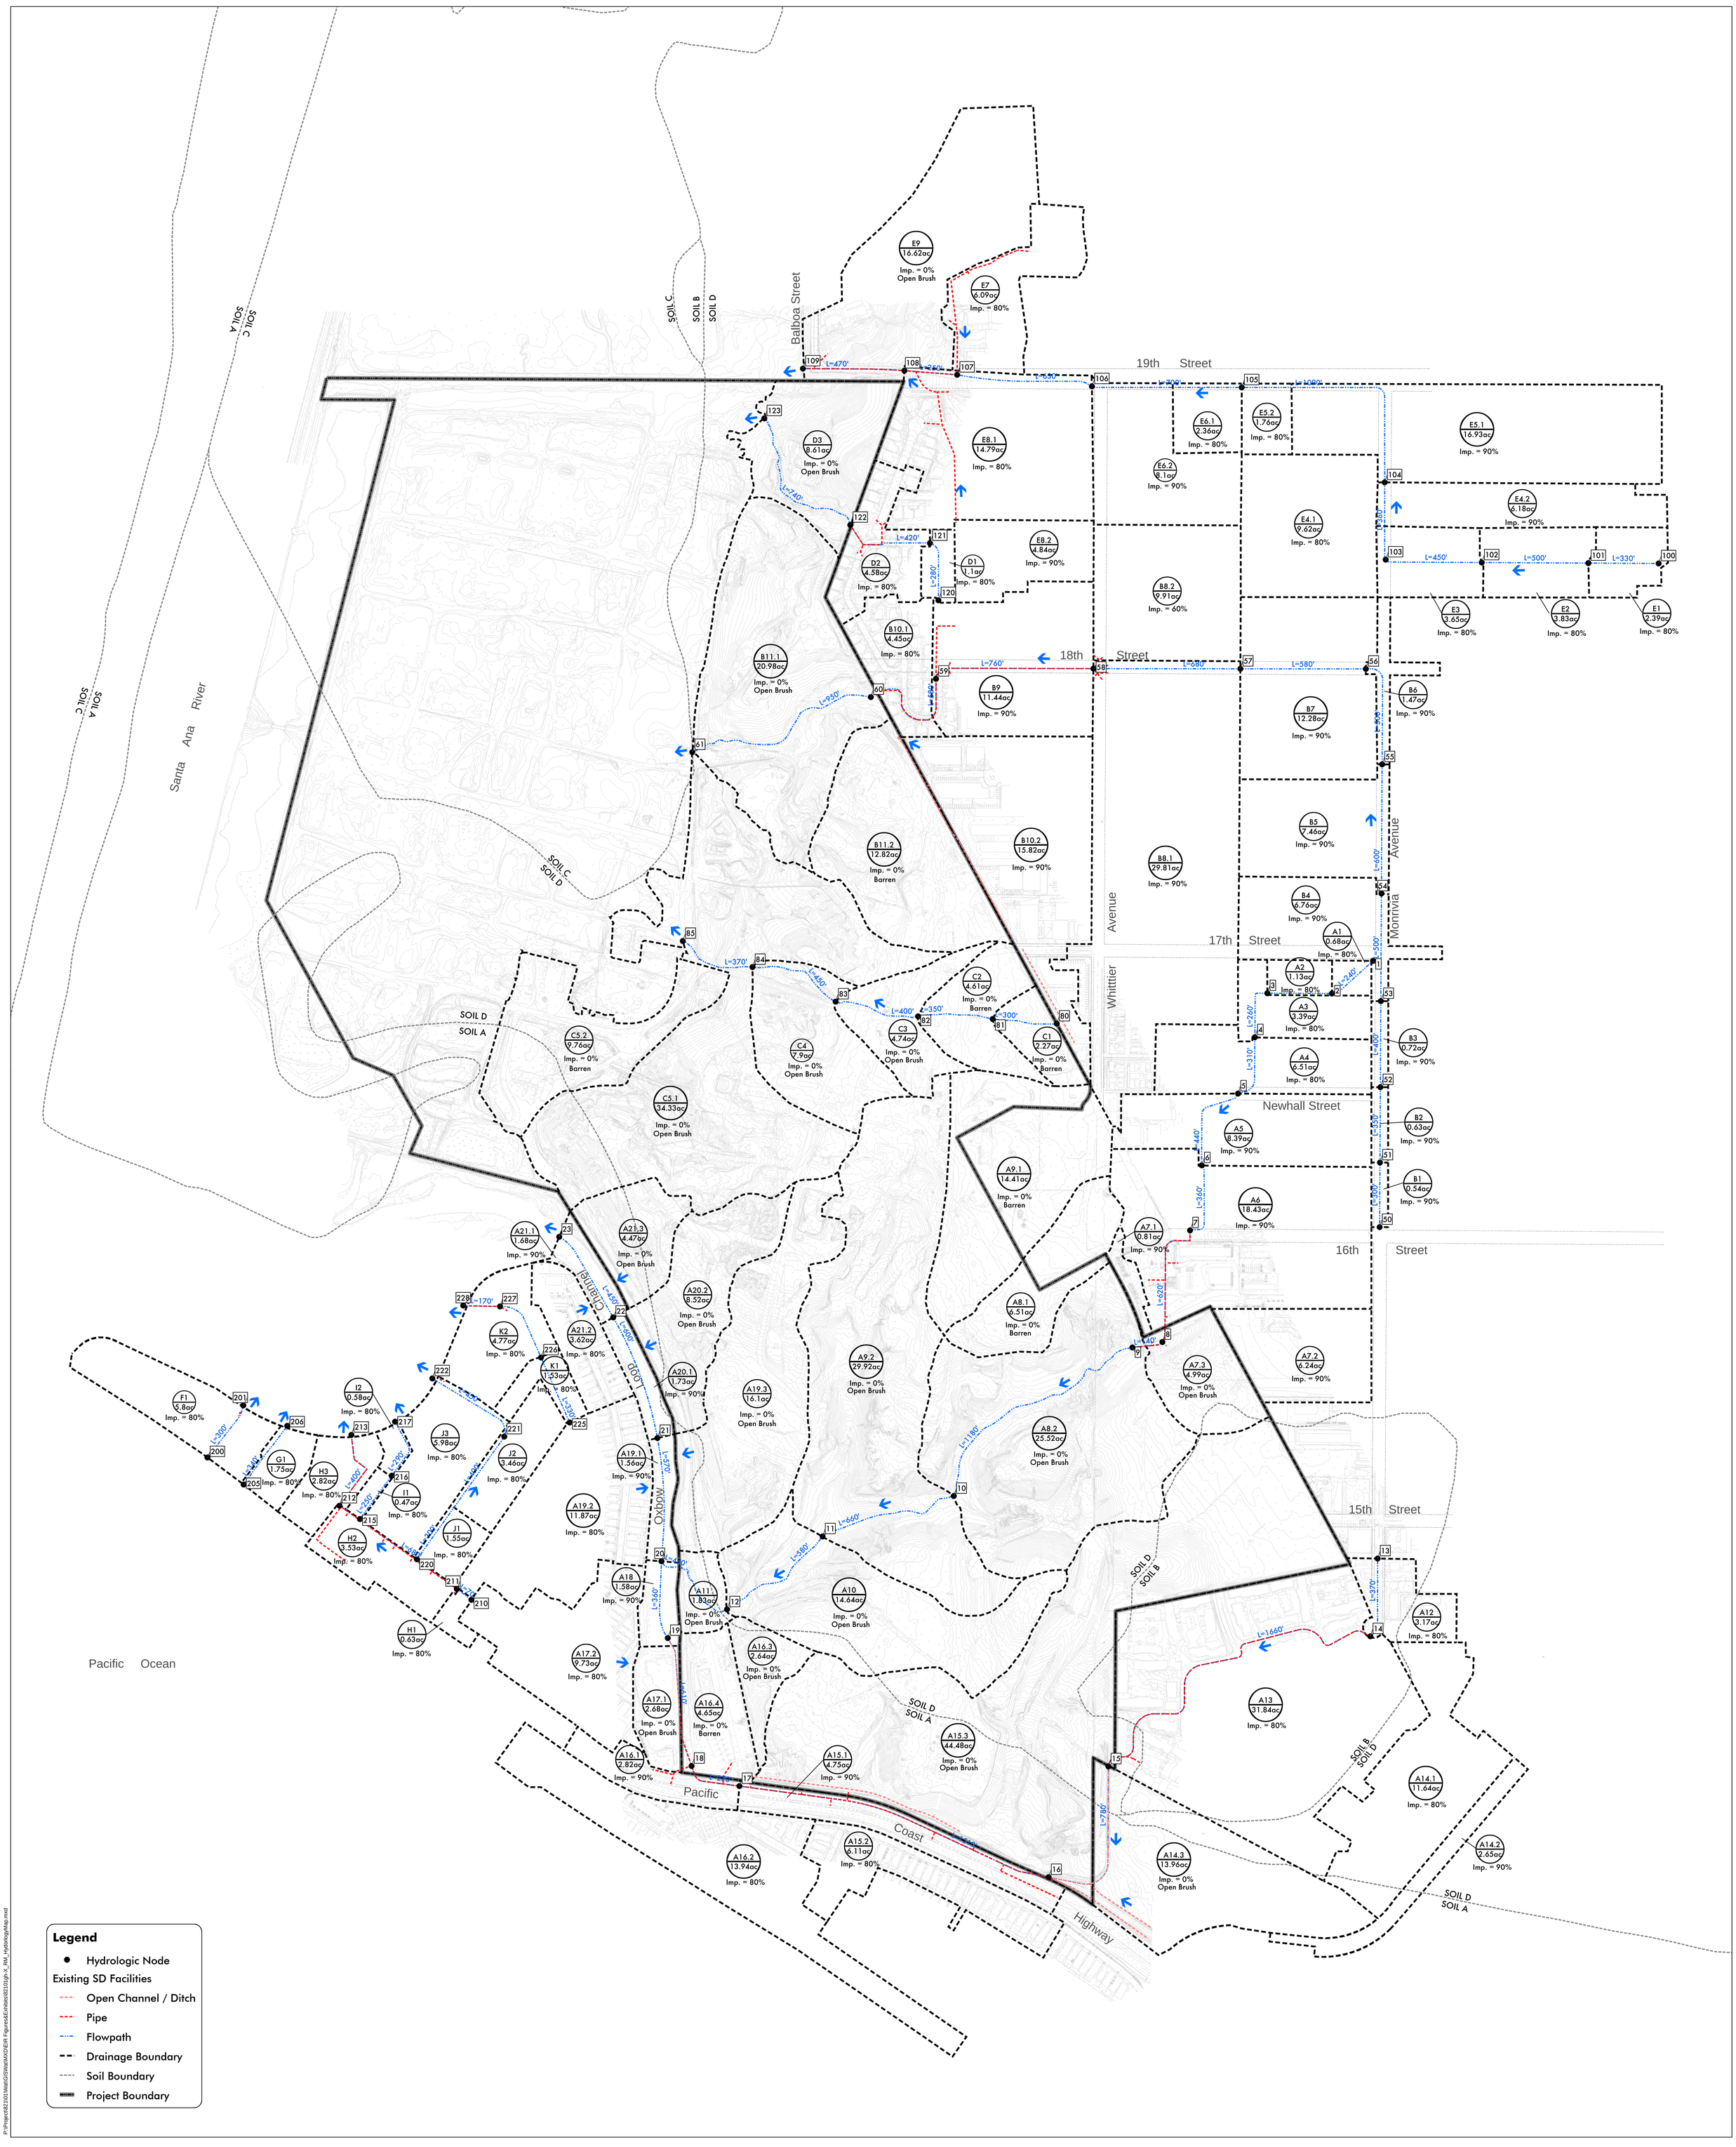

P:\Projects\82101\WetGS\WetMXD\EIR Figures\Exhibits\82101gh-X_RM_HydrologyMap.mxd

NEWPORT BANNING RANCH

EXHIBIT 1: Rational Method Hydrology Map for Existing Condition

April 15, 2008

FUSCOE ENGINEERING
full circle thinking

200 100 0 200 400 Feet
Scale: 1" = 200'

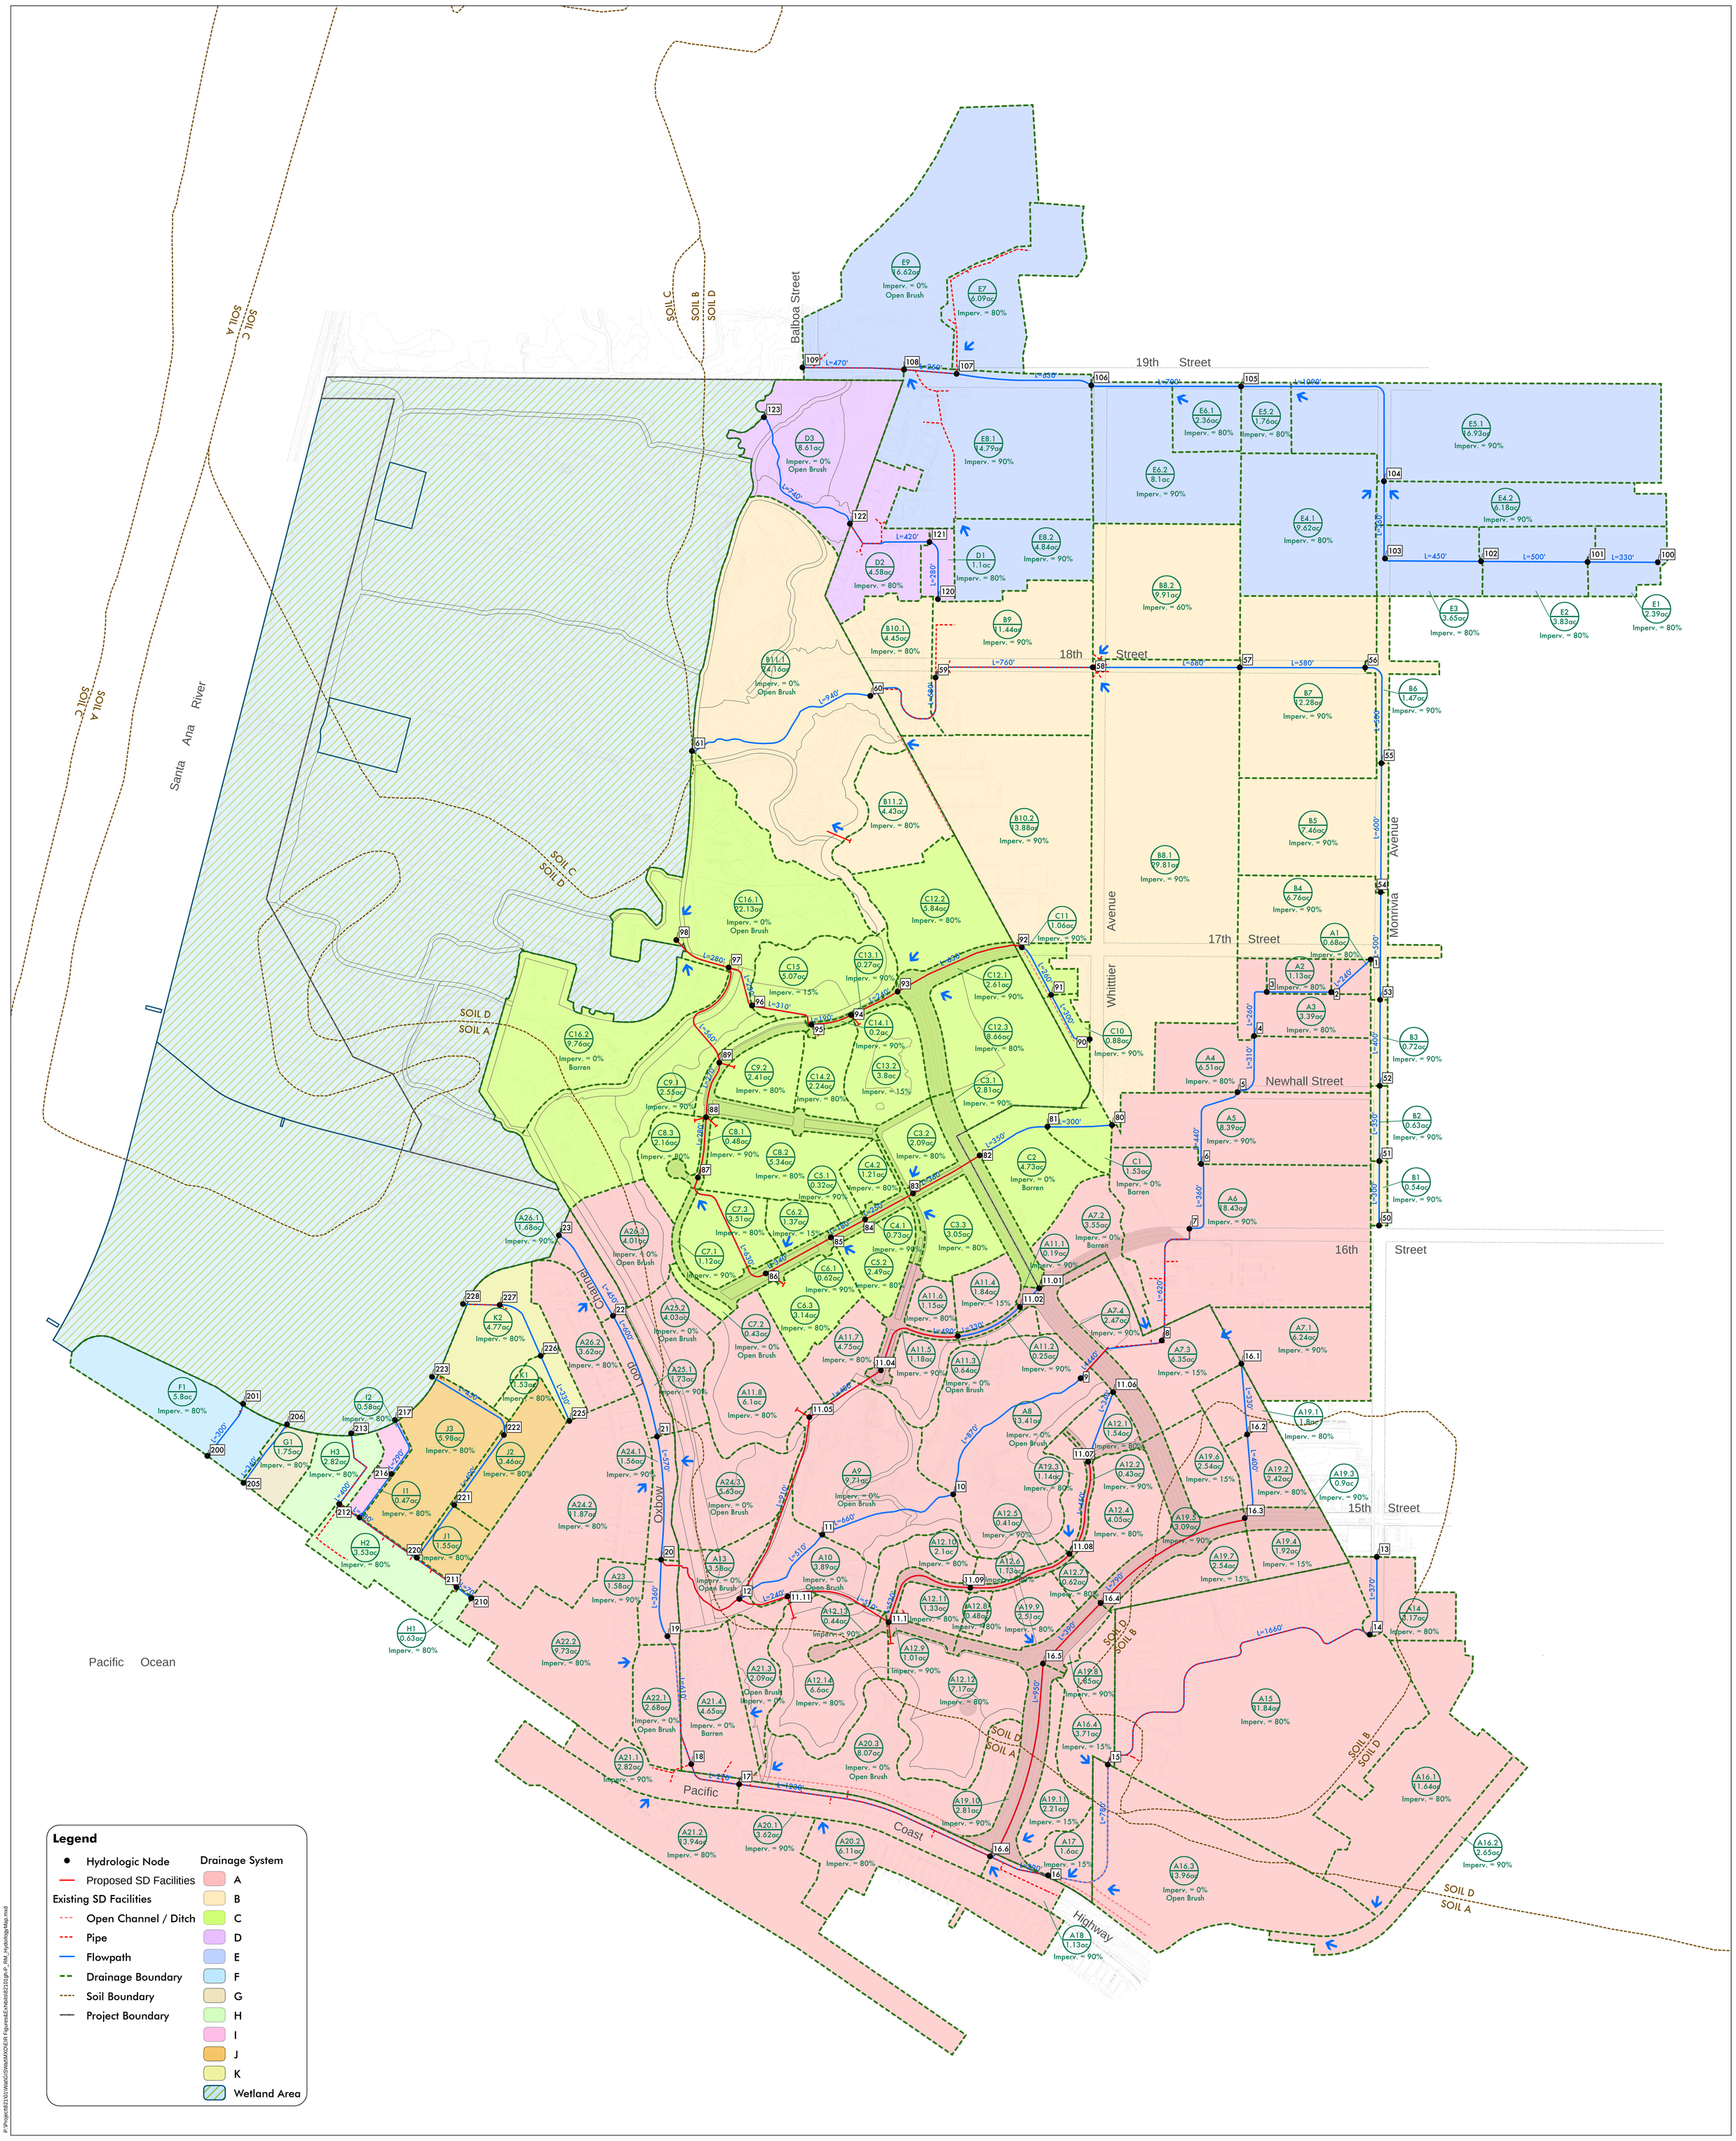

NEWPORT BANNING RANCH

EXHIBIT 2: Rational Method Hydrology Map for Proposed Condition

August 1, 2008

FUSCOE ENGINEERING
full circle thinking

200 100 0 200 400 Feet
Scale: 1" = 200'

P:\Project\8210\WetGIS\MXD\EIR Figures\ExHibits\8210\p-P_RM_Hydrology\Map.mxd