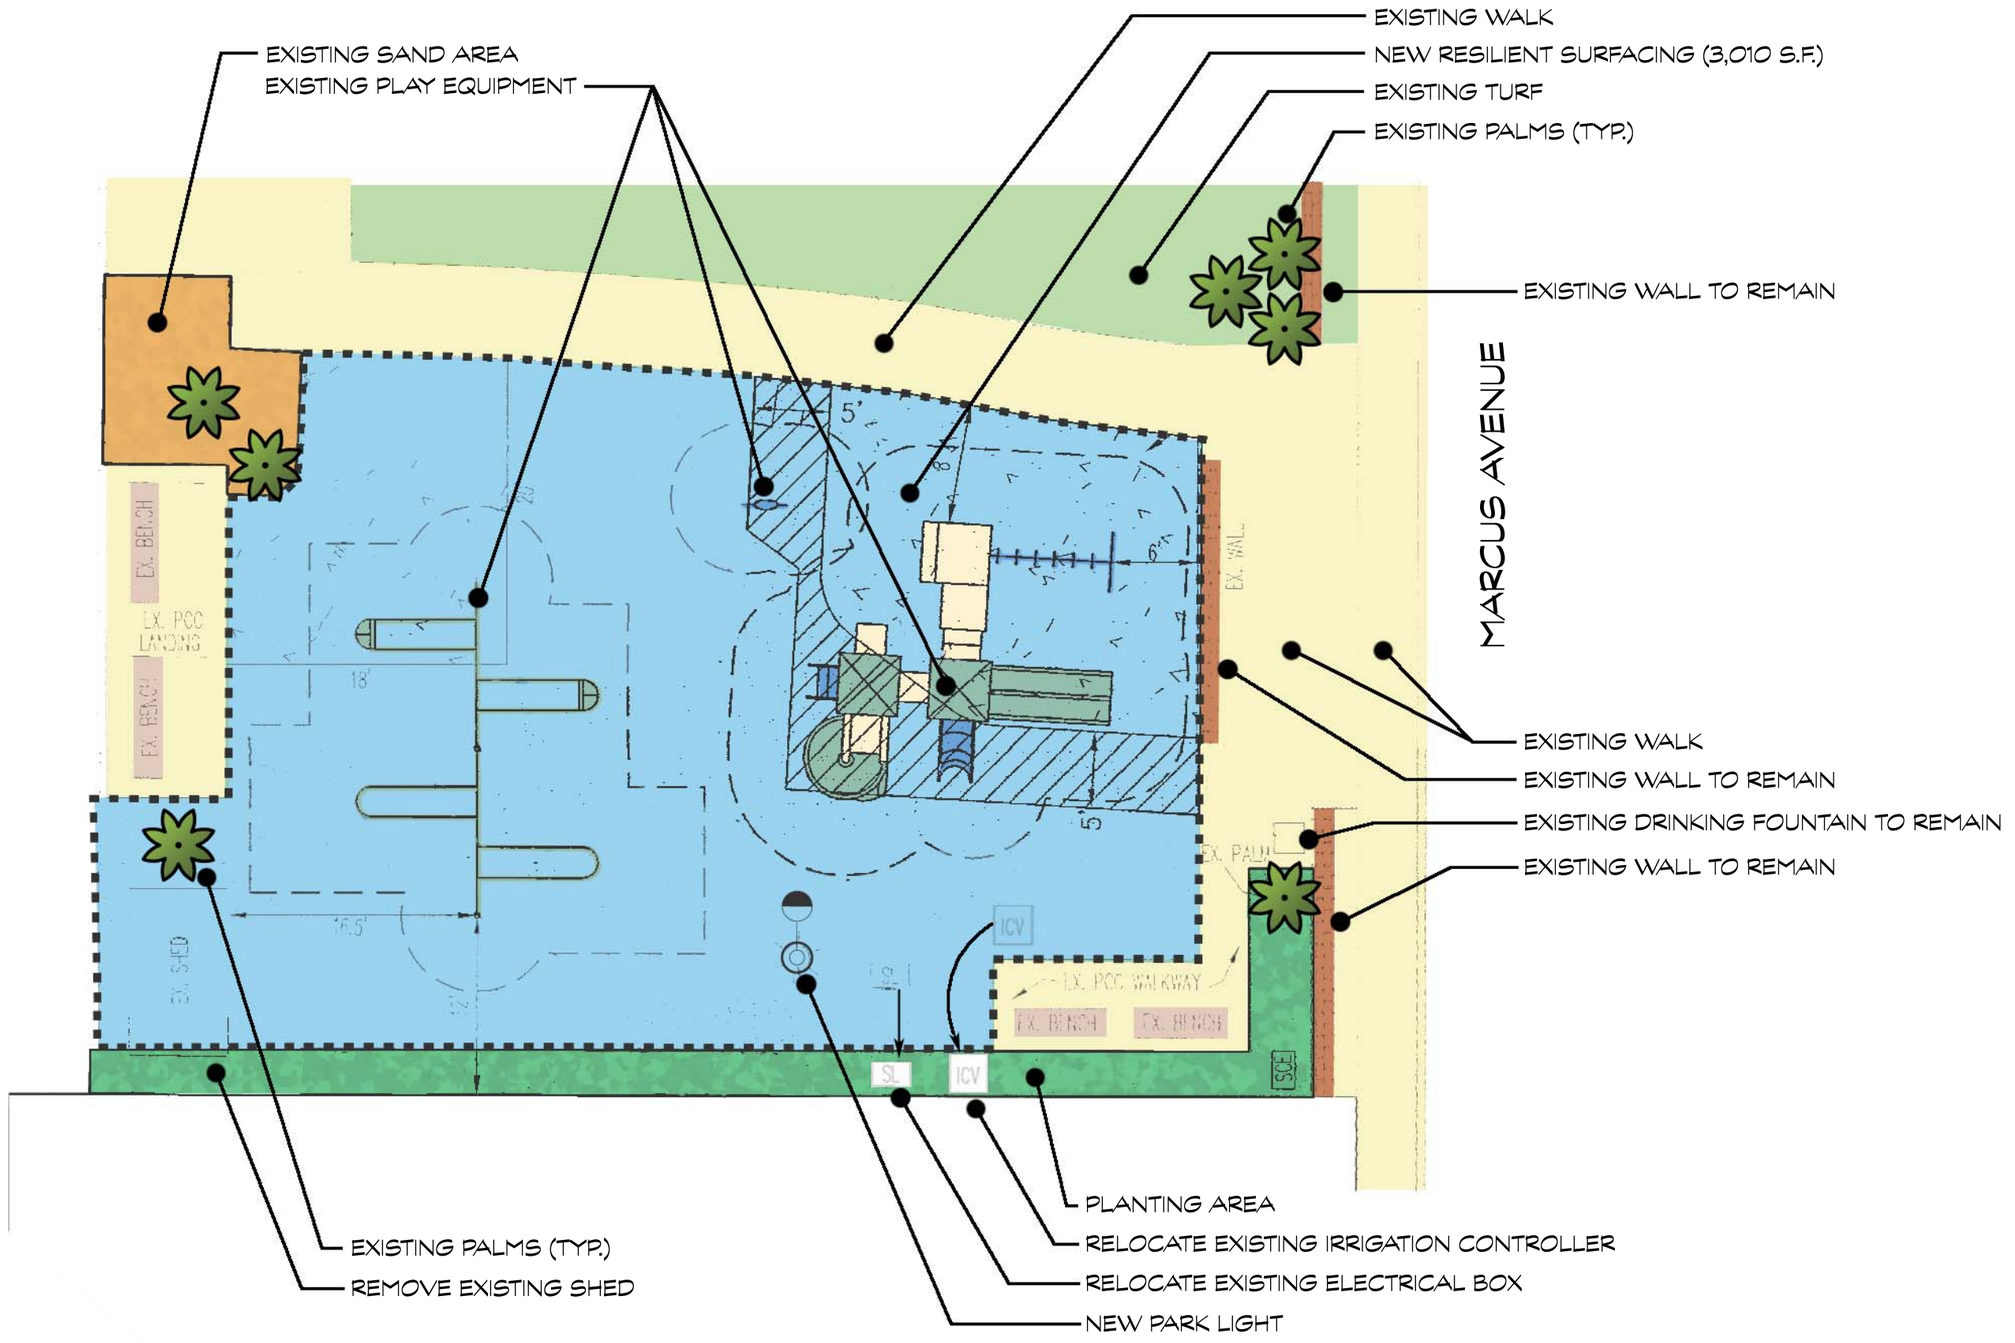

01/28/2019

0 5’ 10’ 20’

CONCEPTUAL SITE PLAN

NEWPORT ISLAND PARK

CITY OF NEWPORT BEACH, CALIFORNIA

THIS DOCUMENT IS THE PROPERTY OF RJM DESIGN GROUP, INC., AND NO PART THEREOF SHALL BE USED, REUSED, OR MODIFIED WITHOUT THE WRITTEN CONSENT OF RJM DESIGN GROUP, INC. © 2019 RJM Design Group, Inc. All rights reserved.